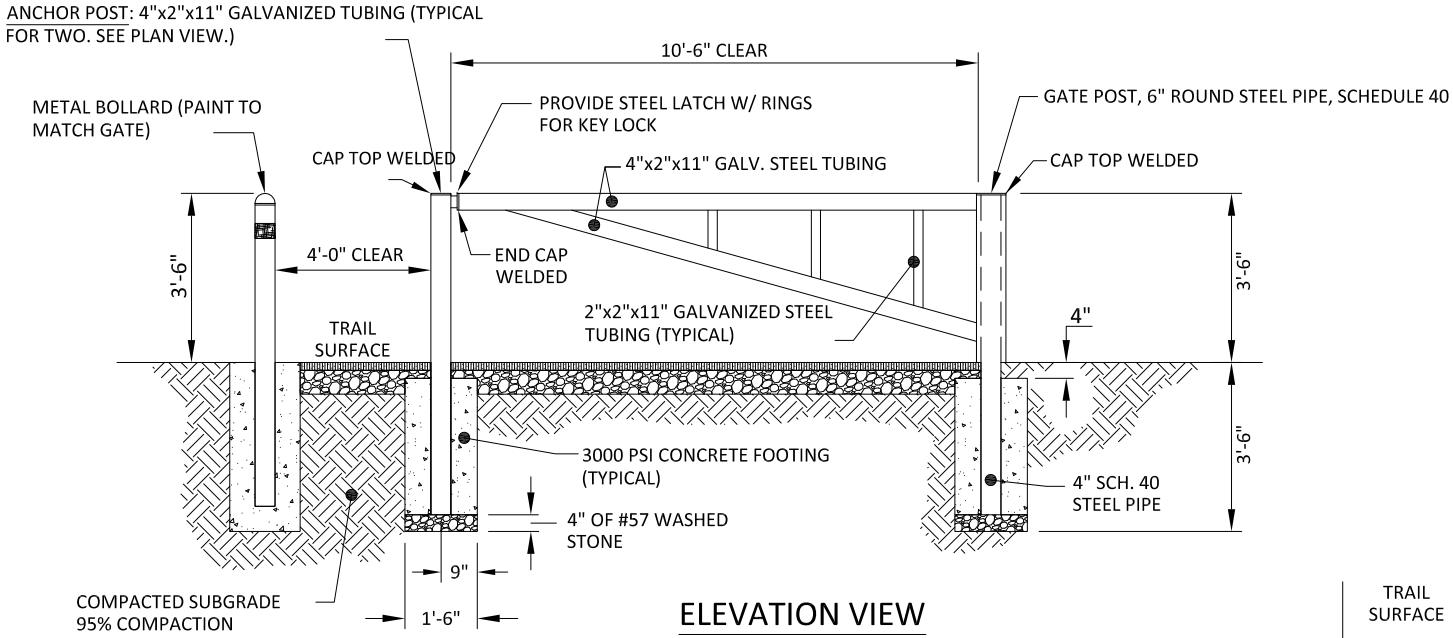

ELEVATION VIEW

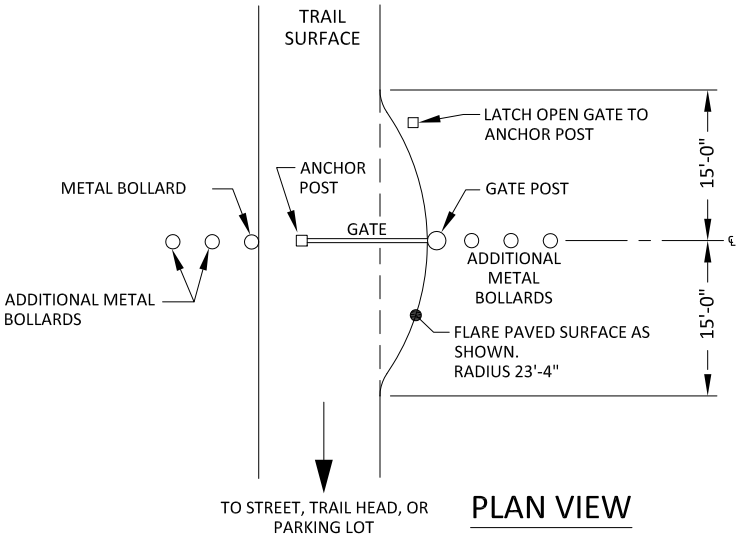

PLAN VIEW

NOTES:

1) ALL METAL SHALL BE GALVANIZED, PRIMED AND PAINTED. USE ONE COAT HAMMERITE PRIMER AND TWO COATS BENJAMIN MOORE HUNTER GREEN METAL ENAMEL.
2) ALL JOINTS SHALL BE WELDED SOLID.
3) CONTRACTOR SHALL PROVIDE SHOP DRAWING OF GATE LATCH ASSEMBLY ON ARM & ANCHOR POSTS TO THE TOWN OF HOPE MILLS.
4) 3" DIAMETER REFLECTORS WITH GALVANIZED METAL BACKS SHALL BE ATTACHED TO THE STREET/TRAILHEAD SIDE OF THE GATE, ON ALL POSTS AND IN CENTER OF GATE ARM.

DETAIL NOT TO SCALE

STANDARD METAL GATE

PARKS AND GREENWAYS	Detail PG-5
Town of Hope Mills, North Carolina	February 28, 2015 Original